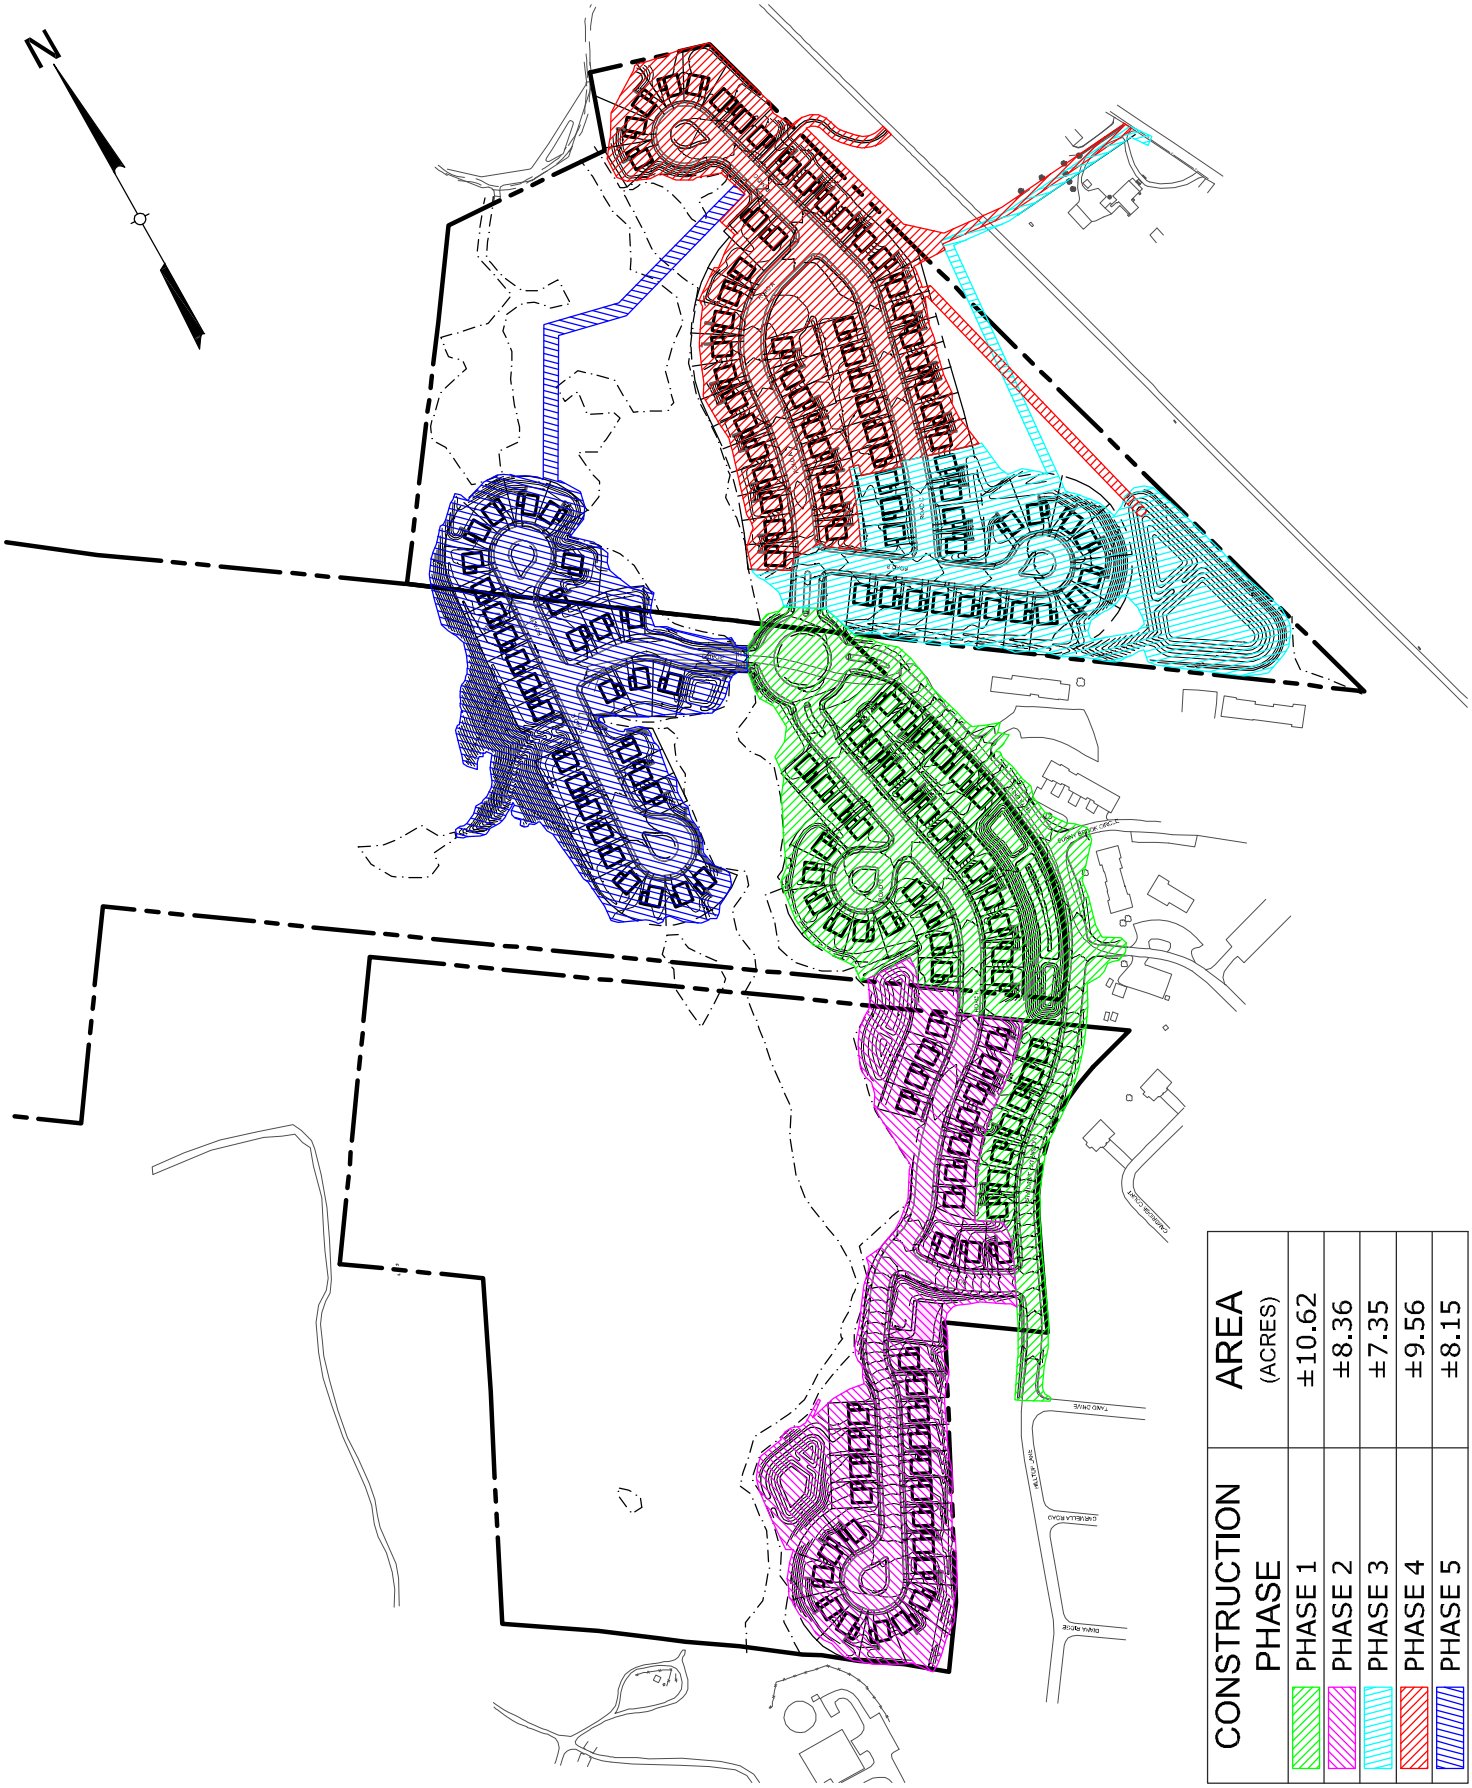

PROPOSED CONSTRUCTION PHASING PLAN	MOUNTAINSIDE WOODS VISTA DRIVE TOWN OF LLOYD ULSTER COUNTY, NEW YORK	DATE: MAR 2011	JOB # 944.01	ENGINEERING PROPERTIES Achieving Successful Results with Innovative Designs	99 CLINTON ST. 2ND FLOOR MONTGOMERY, NY 12549 Ph: (845) 457-7727 Fx: (845) 457-1899
		SCALE: 1"=400'	SHEET # F-2.3A		

©COPYRIGHT 2011 ENGINEERING PROPERTIES, PC

Drawing Name: Z:\944.01 – Mountainside\dwg\EIS Calculations.dwg Date Printed: Feb 28, 2011, 10:42am