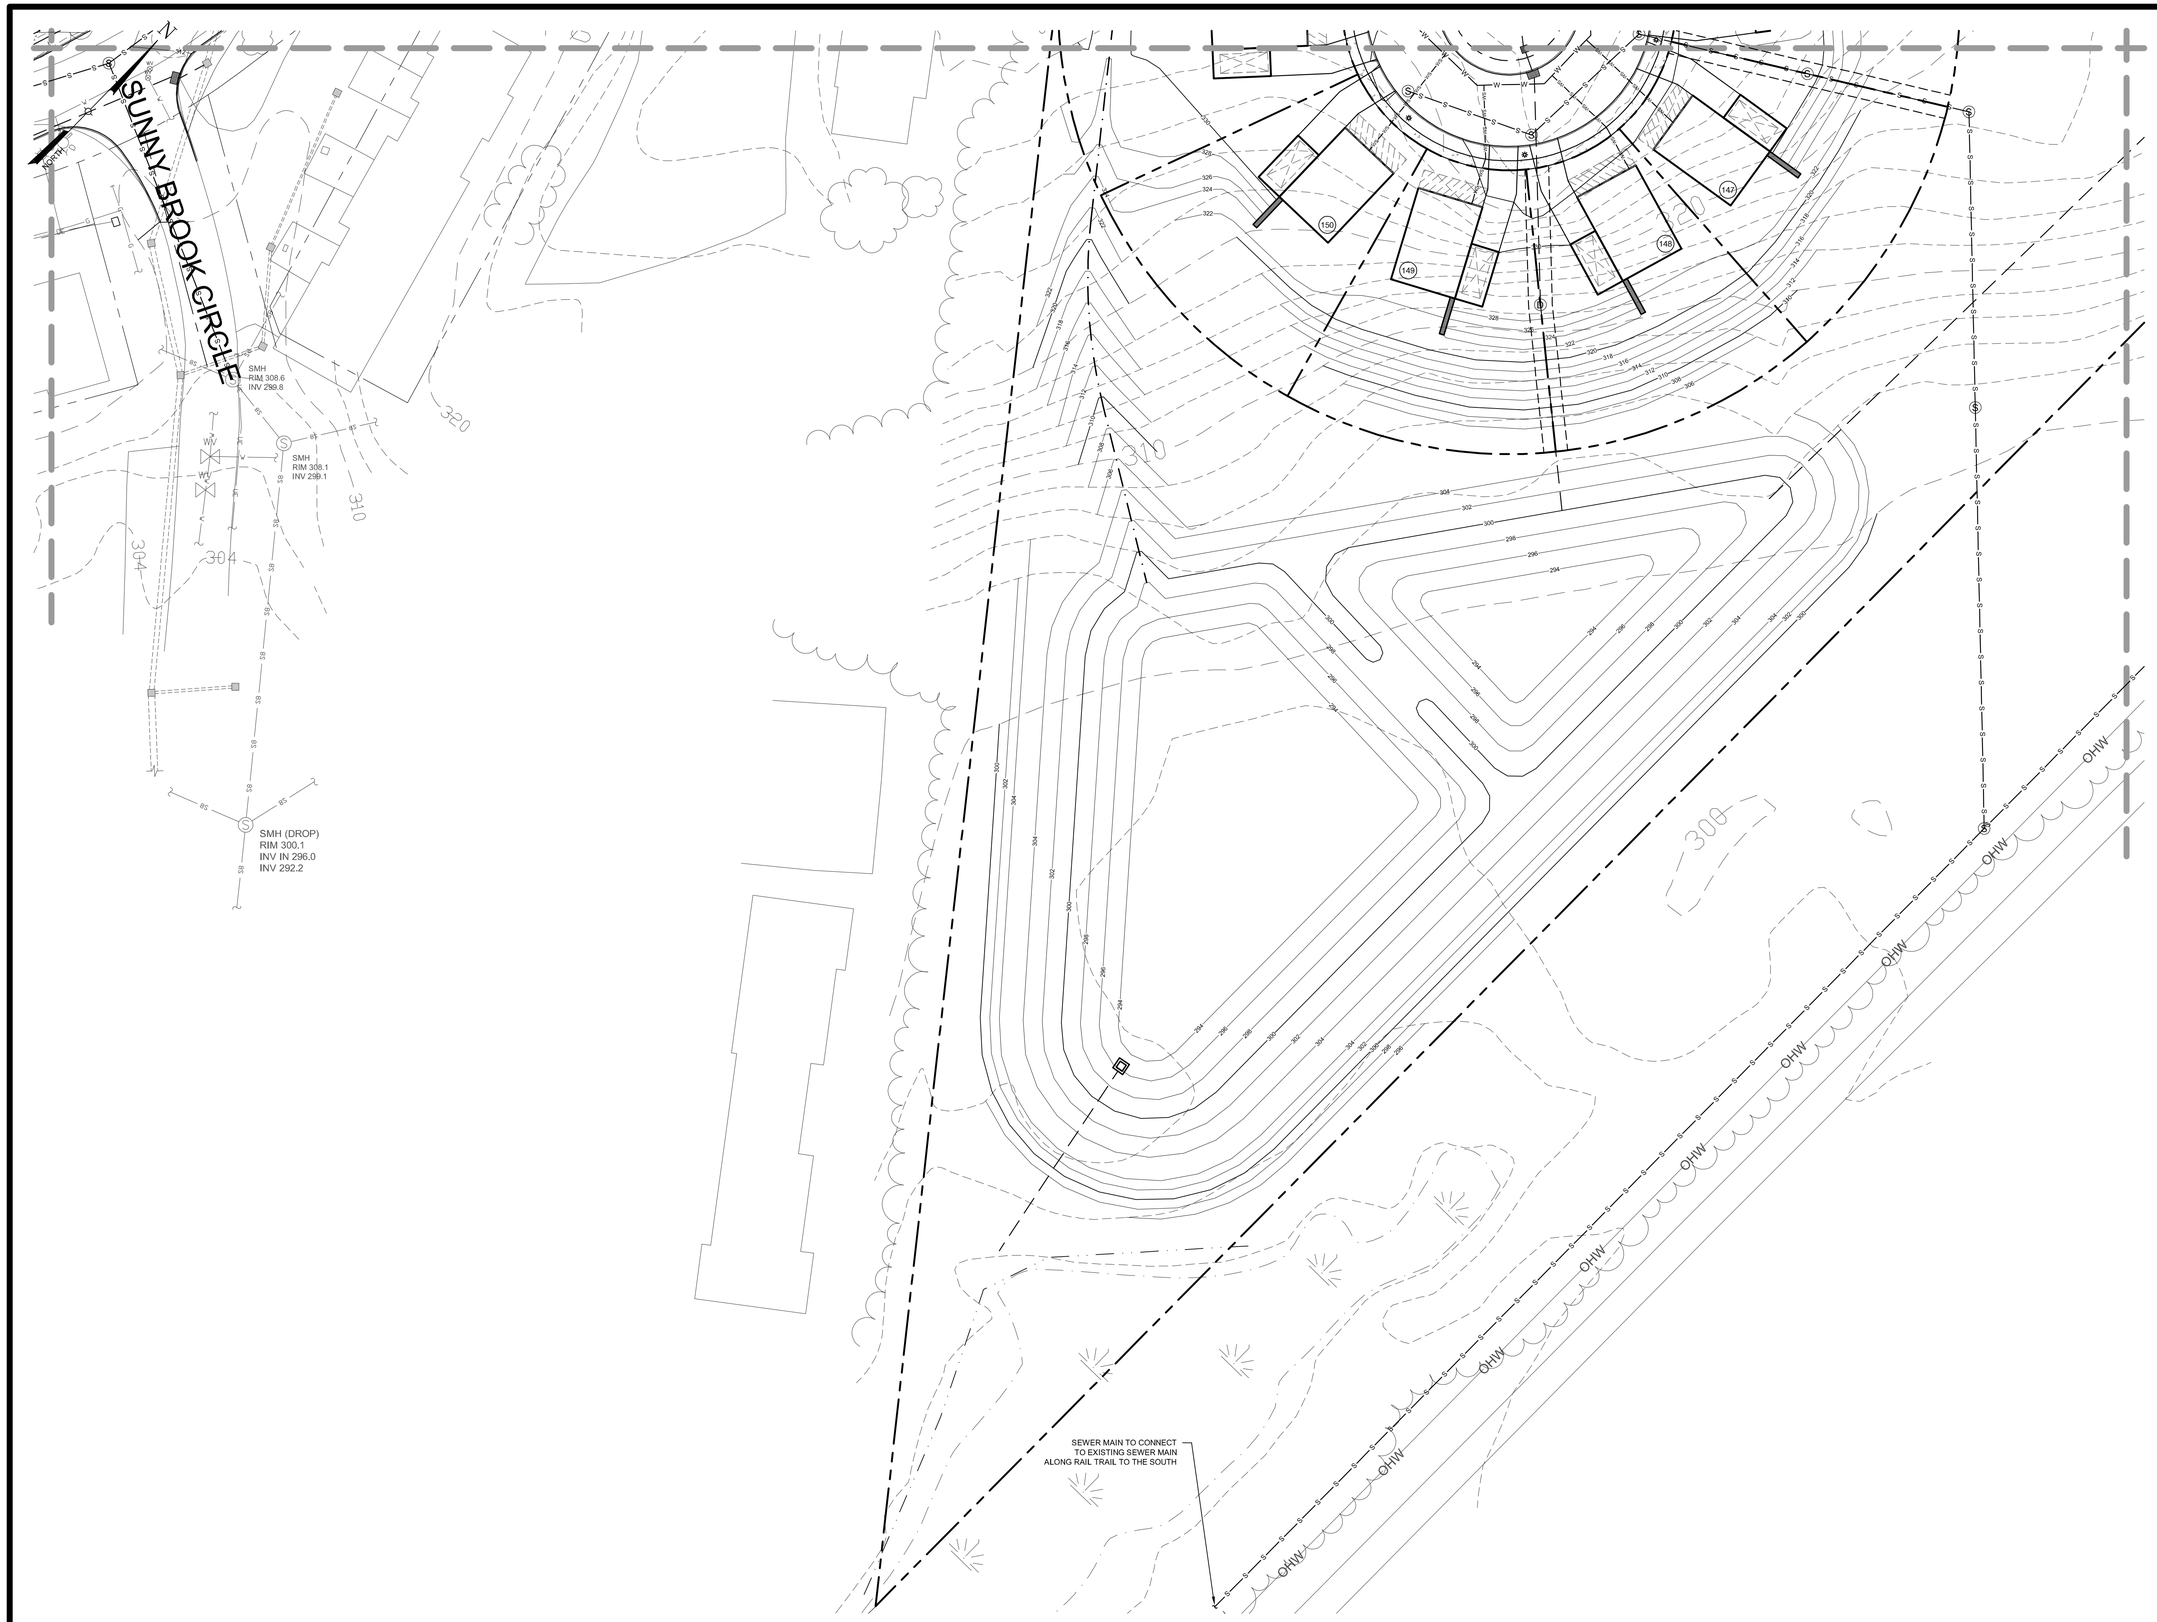

KEY MAP
SCALE: 1"=1000'

No.	DATE	DESCRIPTION

DRAWING STATUS	ISSUE DATE: MARCH 2011		
THIS SHEET IS PART OF THE PLAN SET ISSUED FOR	SHEET NUMBER		
☐ CONCEPT APPROVAL	N/A	OF	N/A
☑ PLANNING BOARD APPROVAL	37	OF	41
☐ OCDOH REALTY SUBDIVISION APPROVAL	N/A	OF	N/A
☐ OCDOH WATERMAIN EXTENSION APPROVAL	N/A	OF	N/A
☐ NYSDEC APPROVAL	N/A	OF	N/A
☐ NYSDOT APPROVAL	N/A	OF	N/A
☐ OTHER	N/A	OF	N/A
☐ FOR BID	N/A	OF	N/A
☐ FOR CONSTRUCTION	N/A	OF	N/A

THIS PLAN SET HAS BEEN ISSUED SPECIFICALLY FOR THE APPROVAL OR ACTION NOTED ABOVE AND SHALL NOT BE USED FOR ANY OTHER PURPOSE.
THIS SHEET SHALL BE CONSIDERED INVALID UNLESS ACCOMPANIED BY ALL SHEETS OF THE DENOTED PLAN SET(S).

COPIES OF THIS DOCUMENT WITHOUT AN ACTUAL OR FACSIMILE OF THE ENGINEER'S SIGNATURE AND AN ORIGINAL STAMP IN RED OR BLUE INK SHALL BE CONSIDERED INVALID.

UNAUTHORIZED ALTERATIONS OR ADDITIONS TO THIS DOCUMENT BEARING THE SEAL OF A LICENSED PROFESSIONAL ENGINEER IS A VIOLATION OF SECTION 7209 SUBSECTION 2 OF THE NEW YORK STATE EDUCATION LAW.

ROSS WINGLOVITZ
NEW YORK STATE LICENSE # 071701

30 0 15 30 60
1 inch = 30 ft.

ENGINEERING PROPERTIES
Achieving Successful Results with Innovative Designs
99 CLINTON ST. 2ND FLOOR
MONTGOMERY, NY 12549
Ph: (845) 457-7727
Fx: (845) 457-1899

UTILITY PLAN

MOUNTAINSIDE WOODS
VISTA DRIVE
TOWN OF LLOYD
ULSTER COUNTY, NEW YORK

JOB #: 944.01	DRAWN BY: JS	C-28
DATE: MARCH 2011	SCALE: 1"=30'	
REVISION: 0	TAX LOT: 87.004-3-14, 87.004-5-1.2 & 2	

©COPYRIGHT 2011 ENGINEERING PROPERTIES, PC

Z:\944.01 - Mountainside\dwg\Subdivision Plan.dwg
Date Printed: Mar 04, 2011, 11:50am