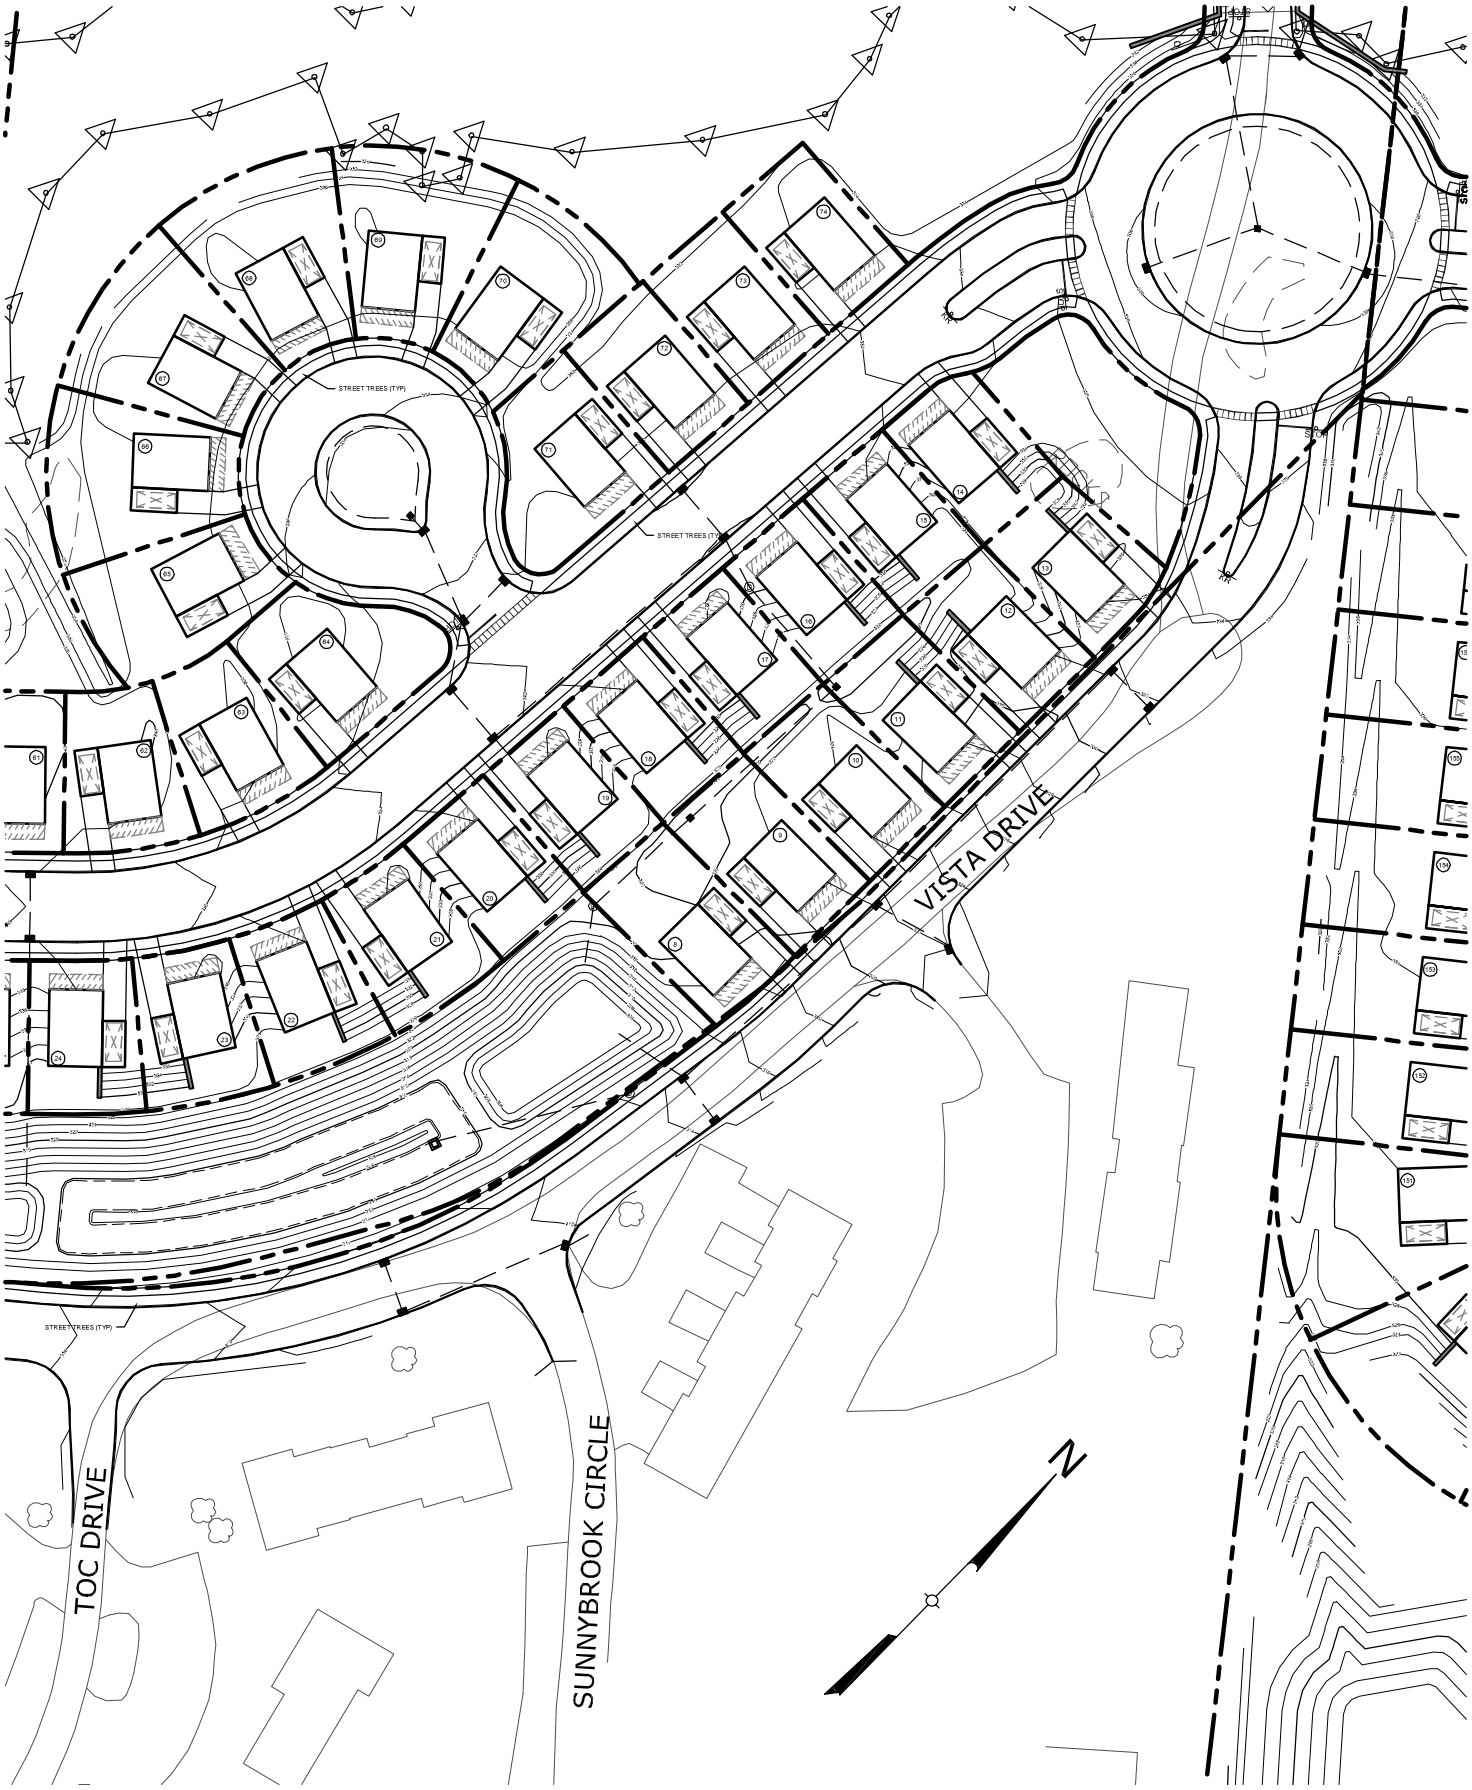

VISTA DRIVE ACCESS	MOUNTAINSIDE WOODS VISTA DRIVE TOWN OF LLOYD ULSTER COUNTY, NEW YORK	DATE: MAR 2011	JOB # 944.01	ENGINEERING PROPERTIES Achieving Successful Results with Innovative Designs
		SCALE: 1"=100'	SHEET # F-2.2E	

99 CLINTON ST. 2ND FLOOR
MONTGOMERY, NY 12549
Ph: (845) 457-7727
Fx: (845) 457-1899

©COPYRIGHT 2011 ENGINEERING PROPERTIES, PC

Drawing Name: Z:\944.01 – Mountainside\dwg\EIS Calculations.dwg Date Printed: Mar 04, 2011, 4:46pm