DRAINAGE AREA	AREA (ACRES)	CN	Tc (MIN)
EX-A	127.28	73	21.6
EX-B	2.44	37	13.2
EX-C	10.37	73	13.8
EX-D	9.35	79	16.2
EX-E	17.70	73	23.4

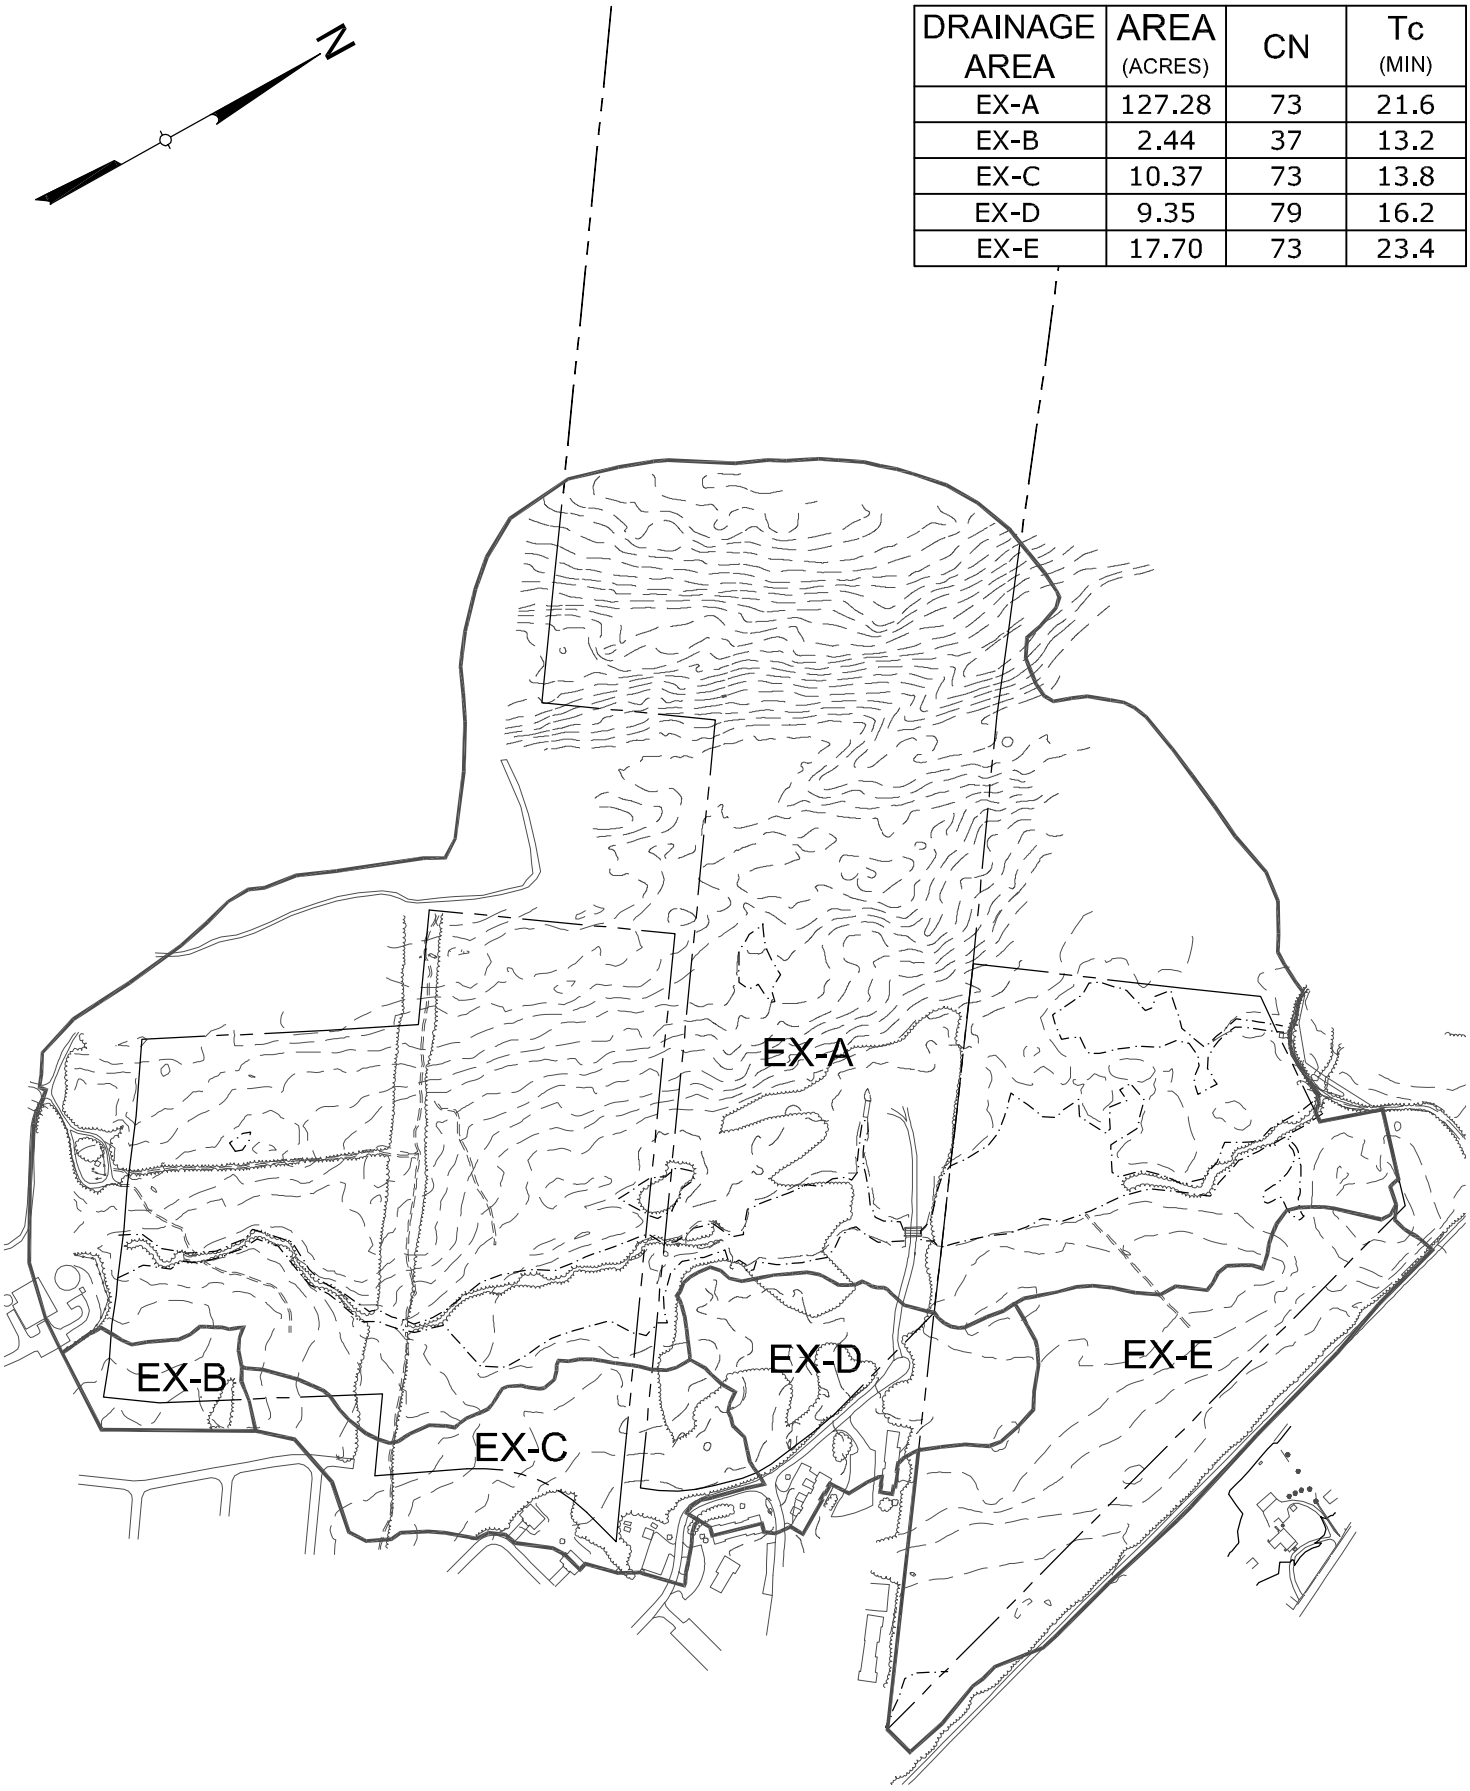

EXISTING DRAINAGE PLAN	MOUNTAINSIDE WOODS VISTA DRIVE TOWN OF LLOYD ULSTER COUNTY, NEW YORK	DATE: MAR 2011 SCALE: 1"=500'	JOB # 944.01 SHEET # F-3.1E	ENGINEERING PROPERTIES Achieving Successful Results with Innovative Designs

99 CLINTON ST. 2ND FLOOR
MONTGOMERY, NY 12549
Ph: (845) 457-7727
Fx: (845) 457-1899

©COPYRIGHT 2011 ENGINEERING PROPERTIES, PC

Drawing Name: Z:\944.01 – Mountainside\dwg\EIS Calculations.dwg Date Printed: Feb 28, 2011, 11:44am