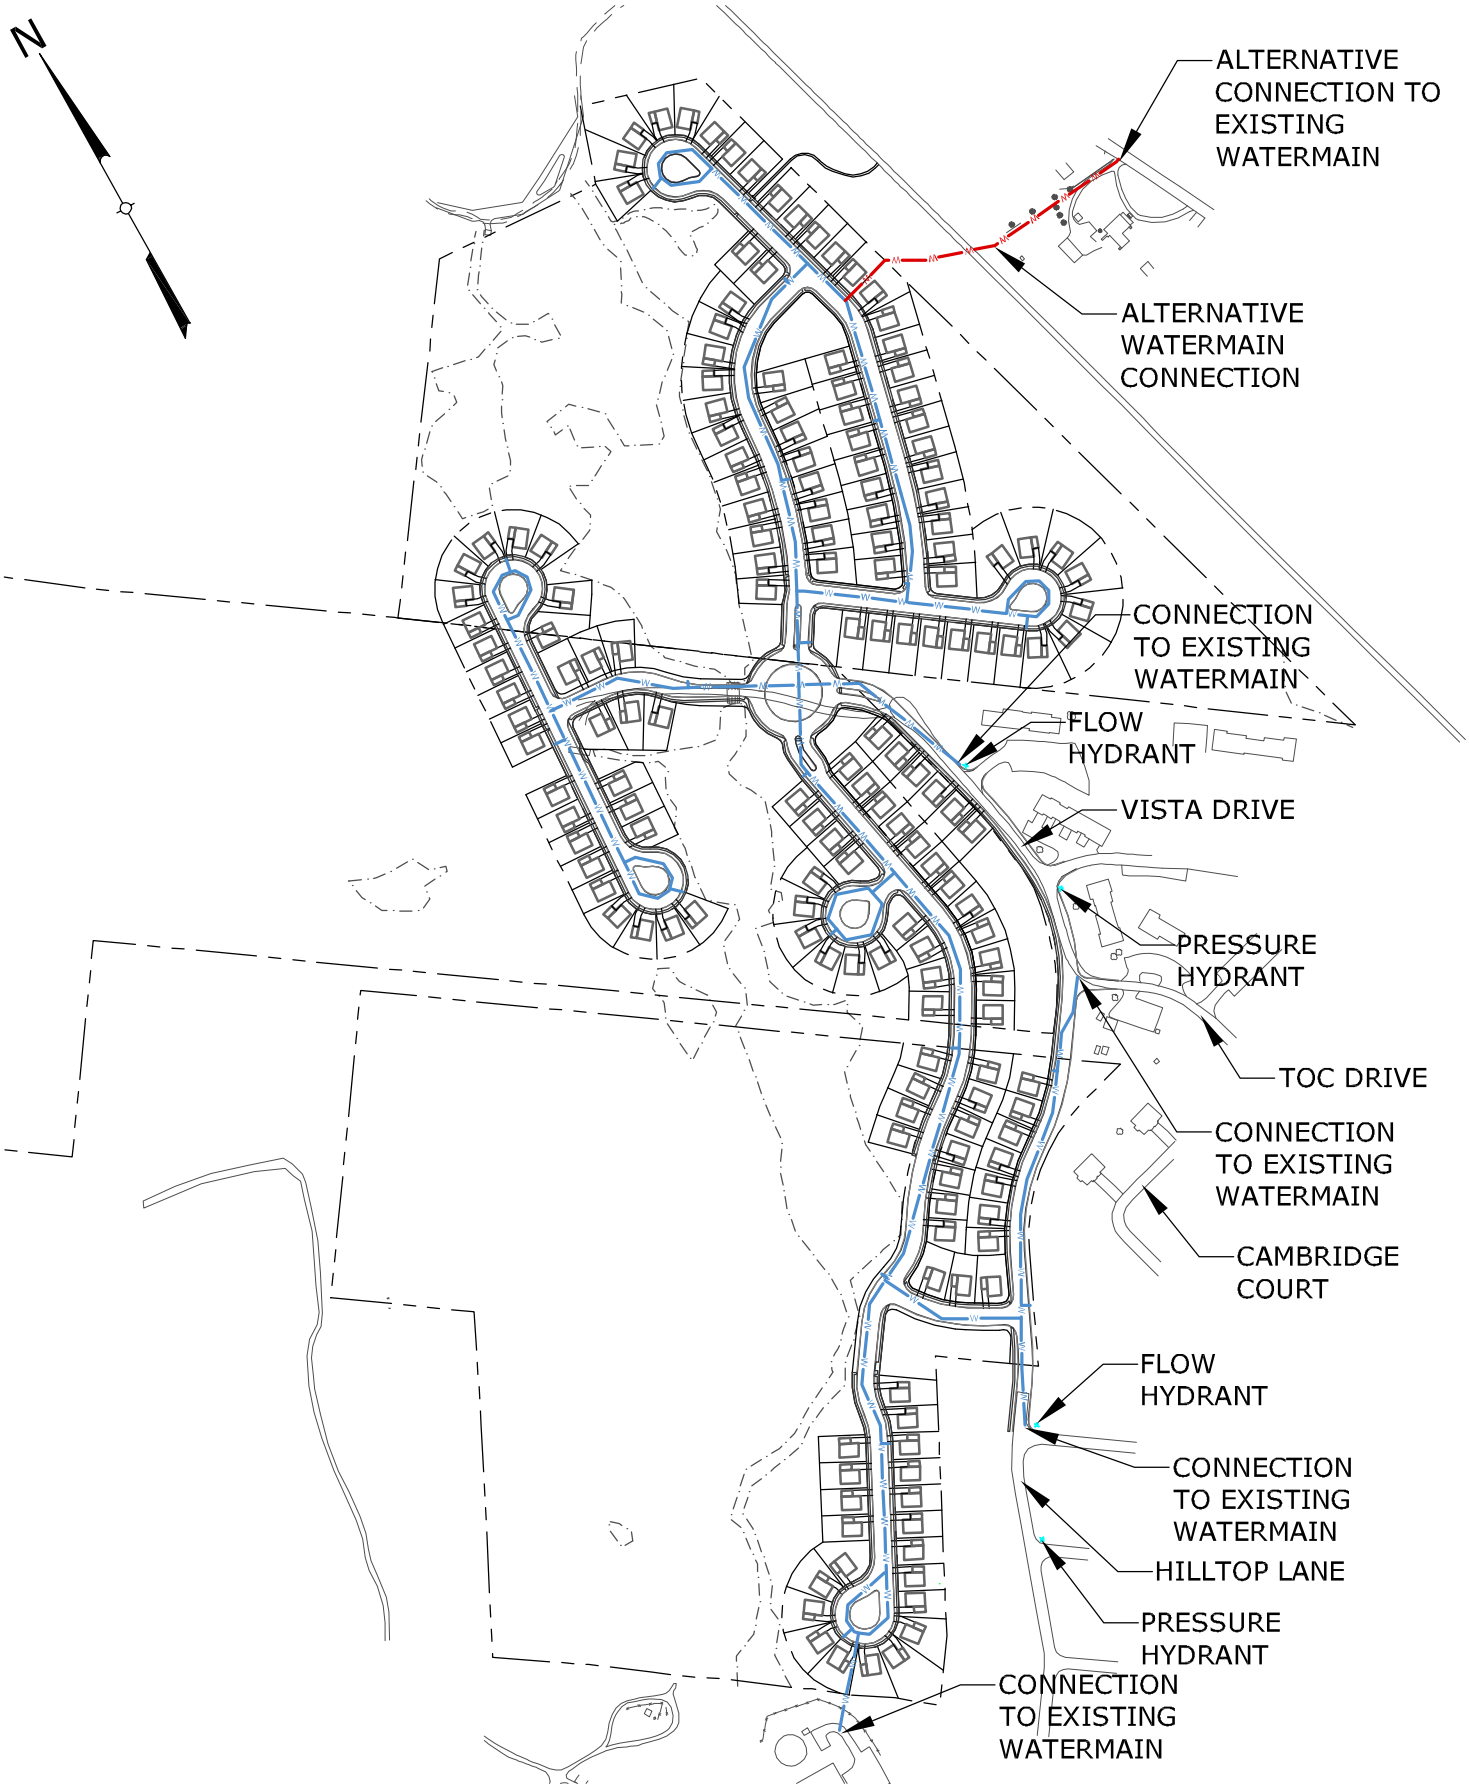


| OVERALL WATER SYSTEM | MOUNTAINSIDE WOODS<br>VISTA DRIVE<br>TOWN OF LLOYD<br>ULSTER COUNTY, NEW YORK | DATE: MAR 2011 | JOB # 944.01 | ENGINEERING PROPERTIES<br>Achieving Successful Results with Innovative Designs | 99 CLINTON ST. 2ND FLOOR<br>MONTGOMERY, NY 12549<br>Ph: (845) 457-7727<br>Fx: (845) 457-1899 |
|---|---|---|---|---|---|
| | | SCALE: 1"=400' | SHEET # F-3.4B | | |

©COPYRIGHT 2011 ENGINEERING PROPERTIES, PC

Drawing Name: Z:\944.01 – Mountainside\dwg\EIS Calculations.dwg Date Printed: Mar 03, 2011, 2:21pm