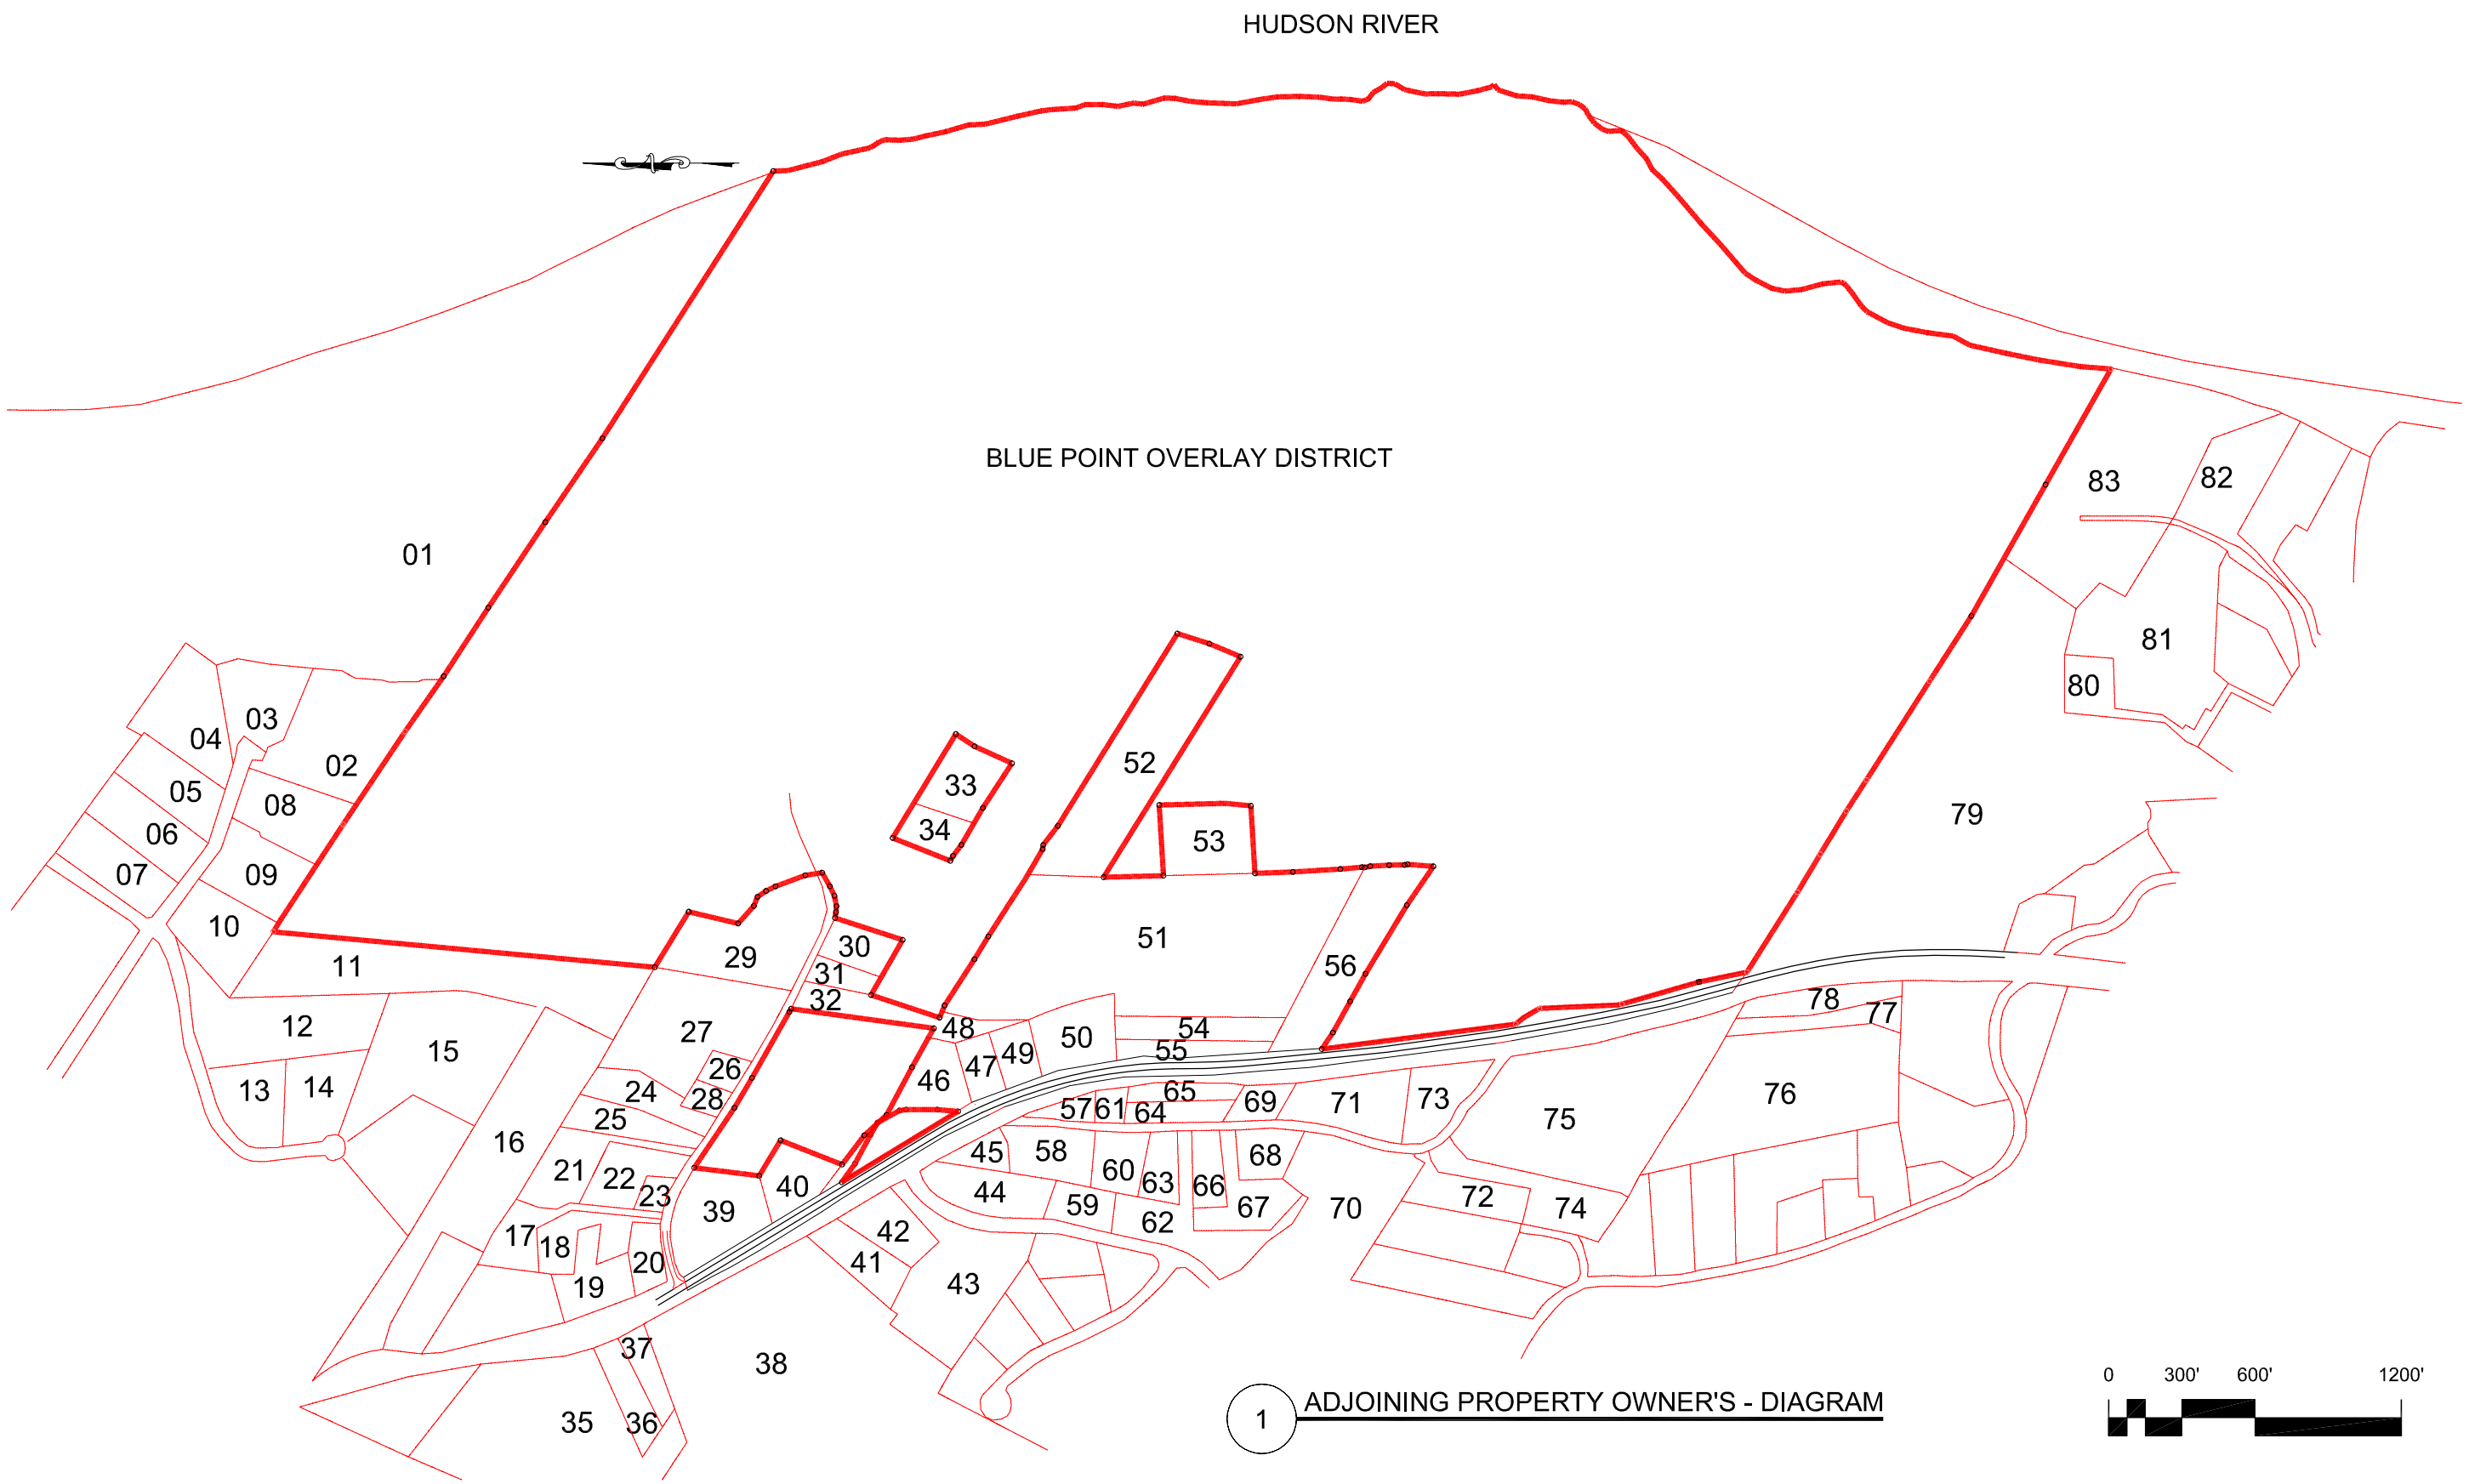

1 ADJOINING PROPERTY OWNER'S - DIAGRAM

TINKELMAN ARCHITECTURE PLLC
T·A
25 VAN WAGNER POUGHKEEPSIE, NEW YORK

CLIENT:
Hudson Valley Wine Village, Inc.
191-200 Blue Point Road
Town of Lloyd, Ulster County New York

PROJECT NAME:
Draft Generic Environmental Impact Statement
Blue Point Overlay District

Adjacent/Adjoining Land Owners Map

DRAWN BY: ML/MR
JOB No. Y0811
DATE: 20 AUG. 2013

FIGURE 1.3.4

© TINKELMAN ARCHITECTURE PLLC, 2012

P:\TA Jobs\Y0811 – HV Winery\Drawings\Views\06 – Exhibits\Y0811–Figure 1.3.4 – Adjoining Property Owners.dwg