STEEP SLOPE AREA LEGEND

15% - 25% STEEP SLOPE
TOTAL AREA = 90.24 ACRES

OVER 25% STEEP SLOPE
TOTAL AREA = 70.76 ACRES

PROPERTY/ DISTRICT BOUNDARY LINE

BLUFF LINE

100' WATERFRONT BLUFF OVERLAY DISTRICT

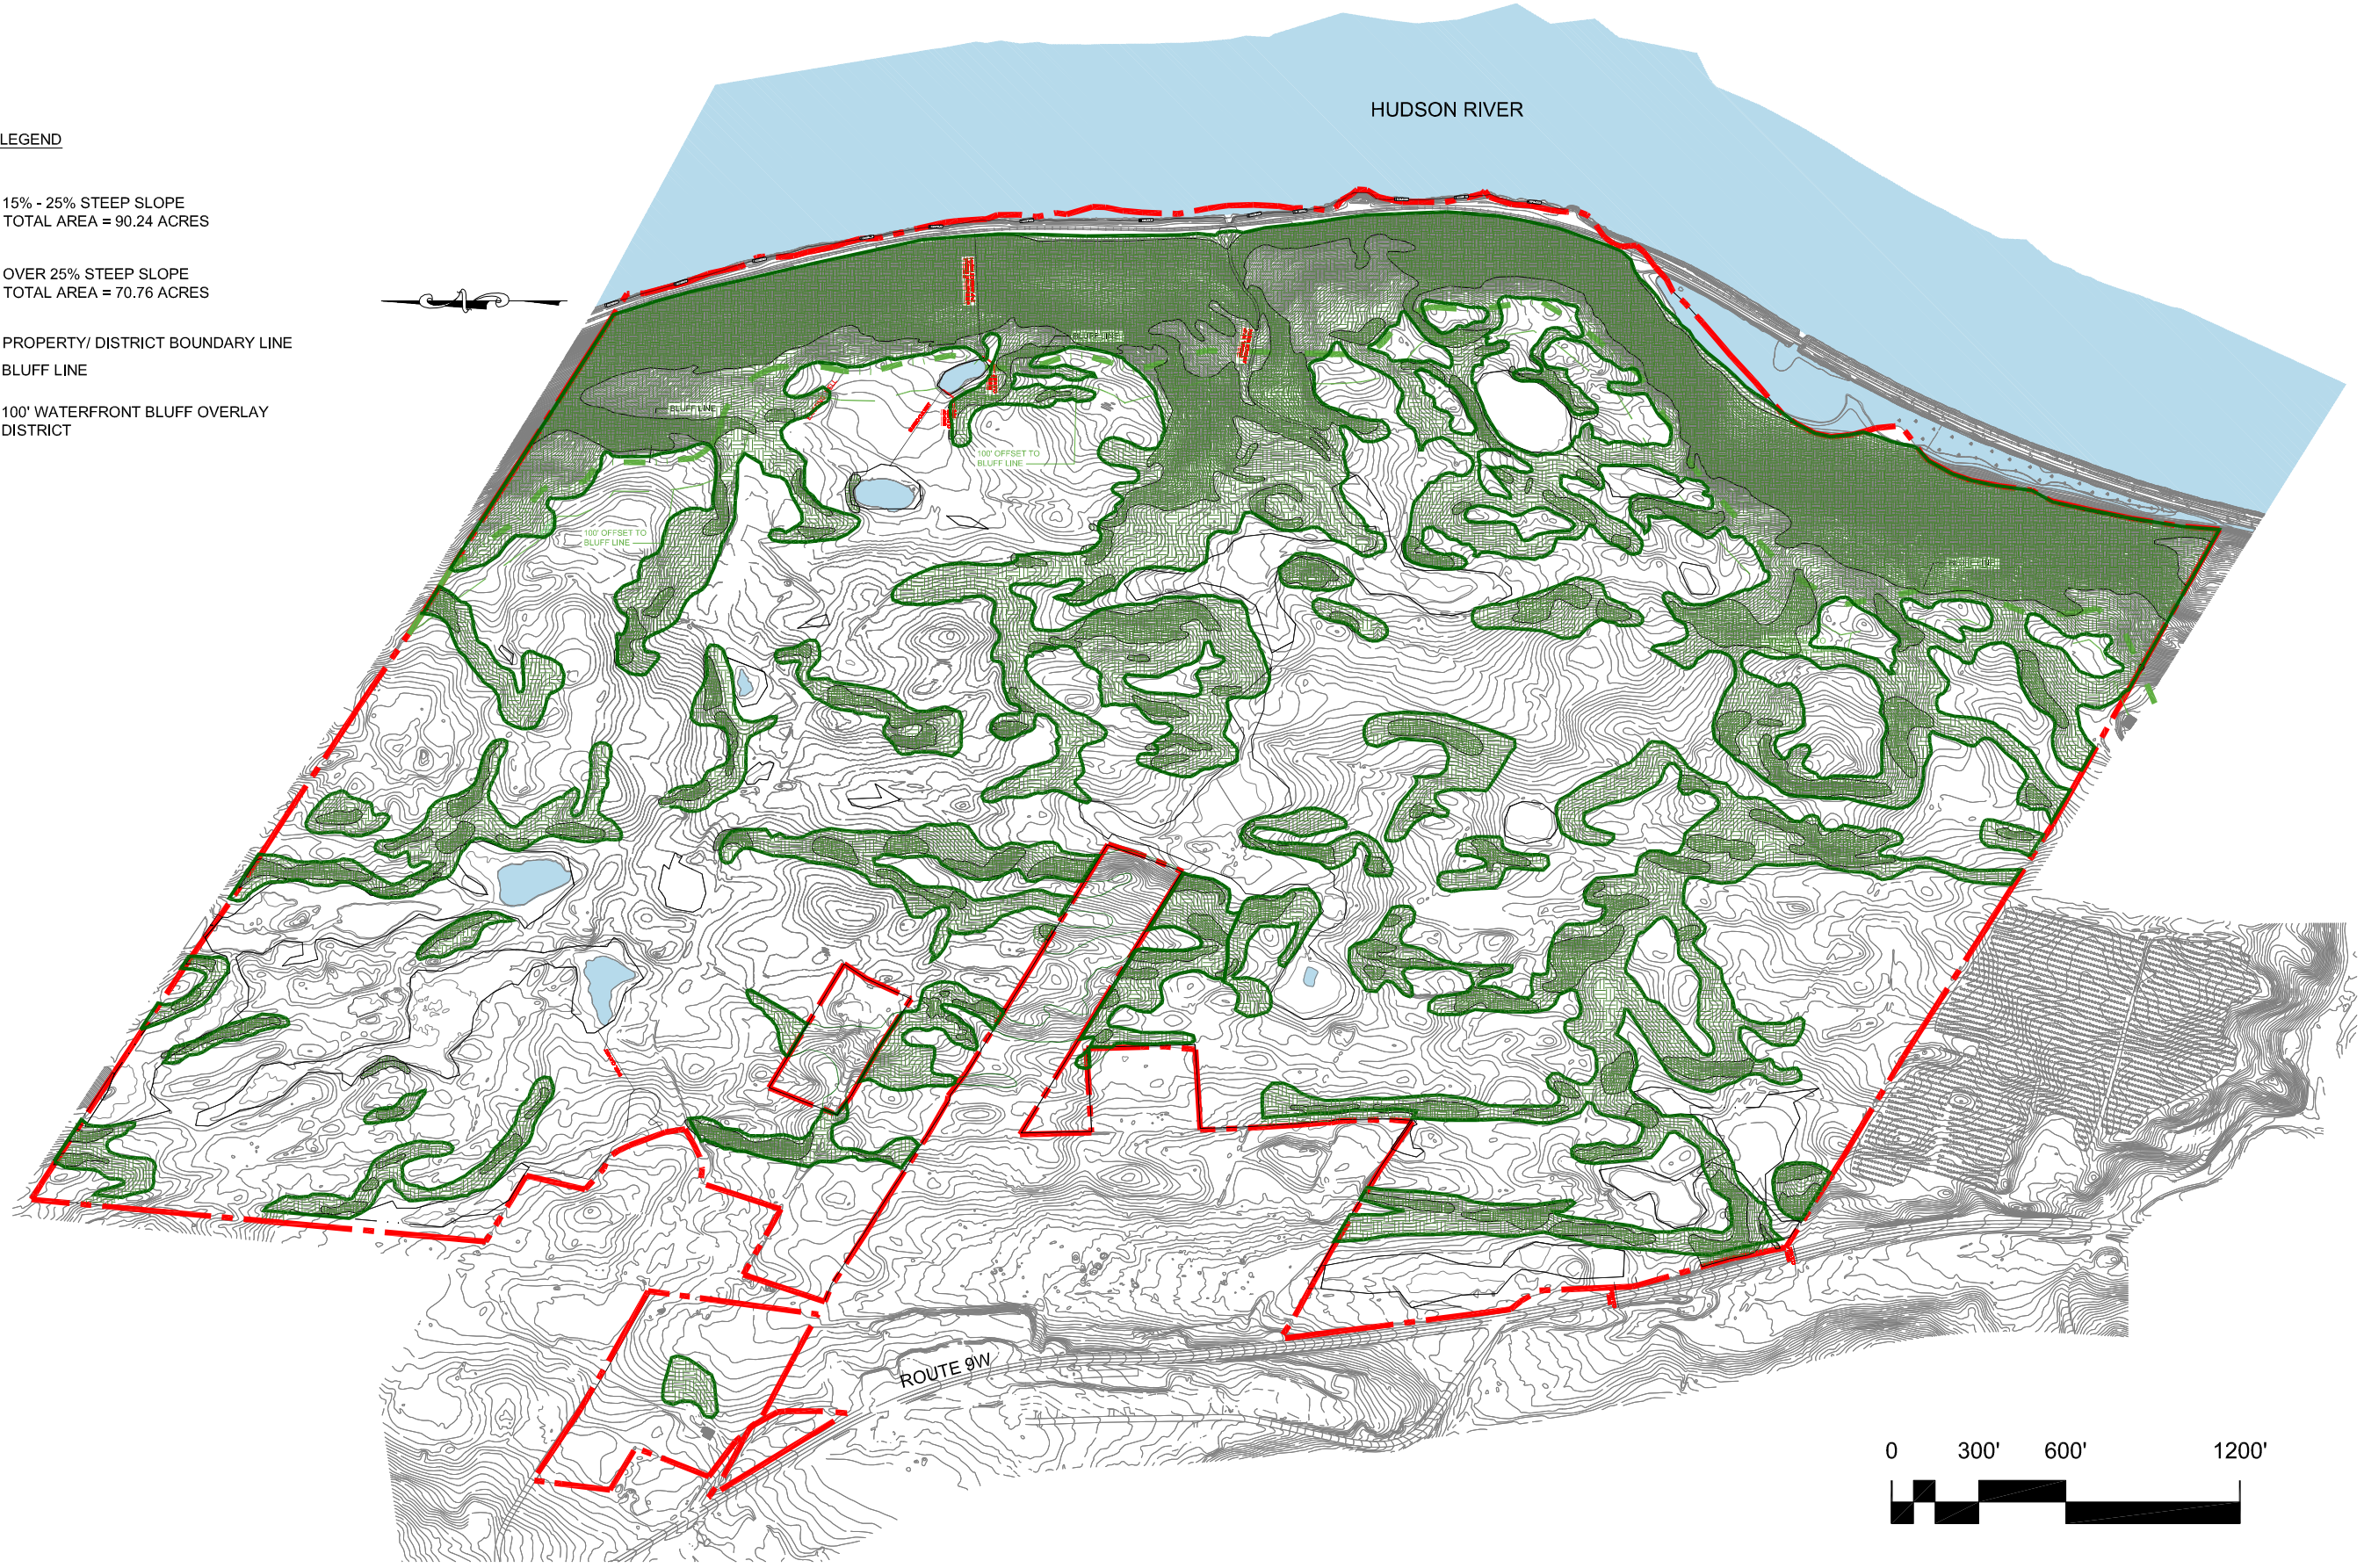

REVISED JAN 20, 2014

TINKELMAN ARCHITECTURE PLLC
T·A
25 VAN WAGNER
POUGHKEEPSIE, NEW YORK

CLIENT:
Hudson Valley Wine Village, Inc.
191-200 Blue Point Road
Town of Lloyd, Ulster County New York

PROJECT NAME:
Draft Generic Environmental Impact Statement
Blue Point Overlay District

STEEP SLOPES MAP

DRAWN BY: ML/MR
JOB No. YD811
DATE: 20 AUG. 2013

FIGURE 3.1.1

© TINKELMAN ARCHITECTURE PLLC, 2012

P:\TA Jobs\YD811 – HV Winery\Drawings\Views\02 – Design Development\Scope Document Site Layout\YD811–3.1.2 Steep Slope –Habitat Area Plans 20Dec2012.dwg